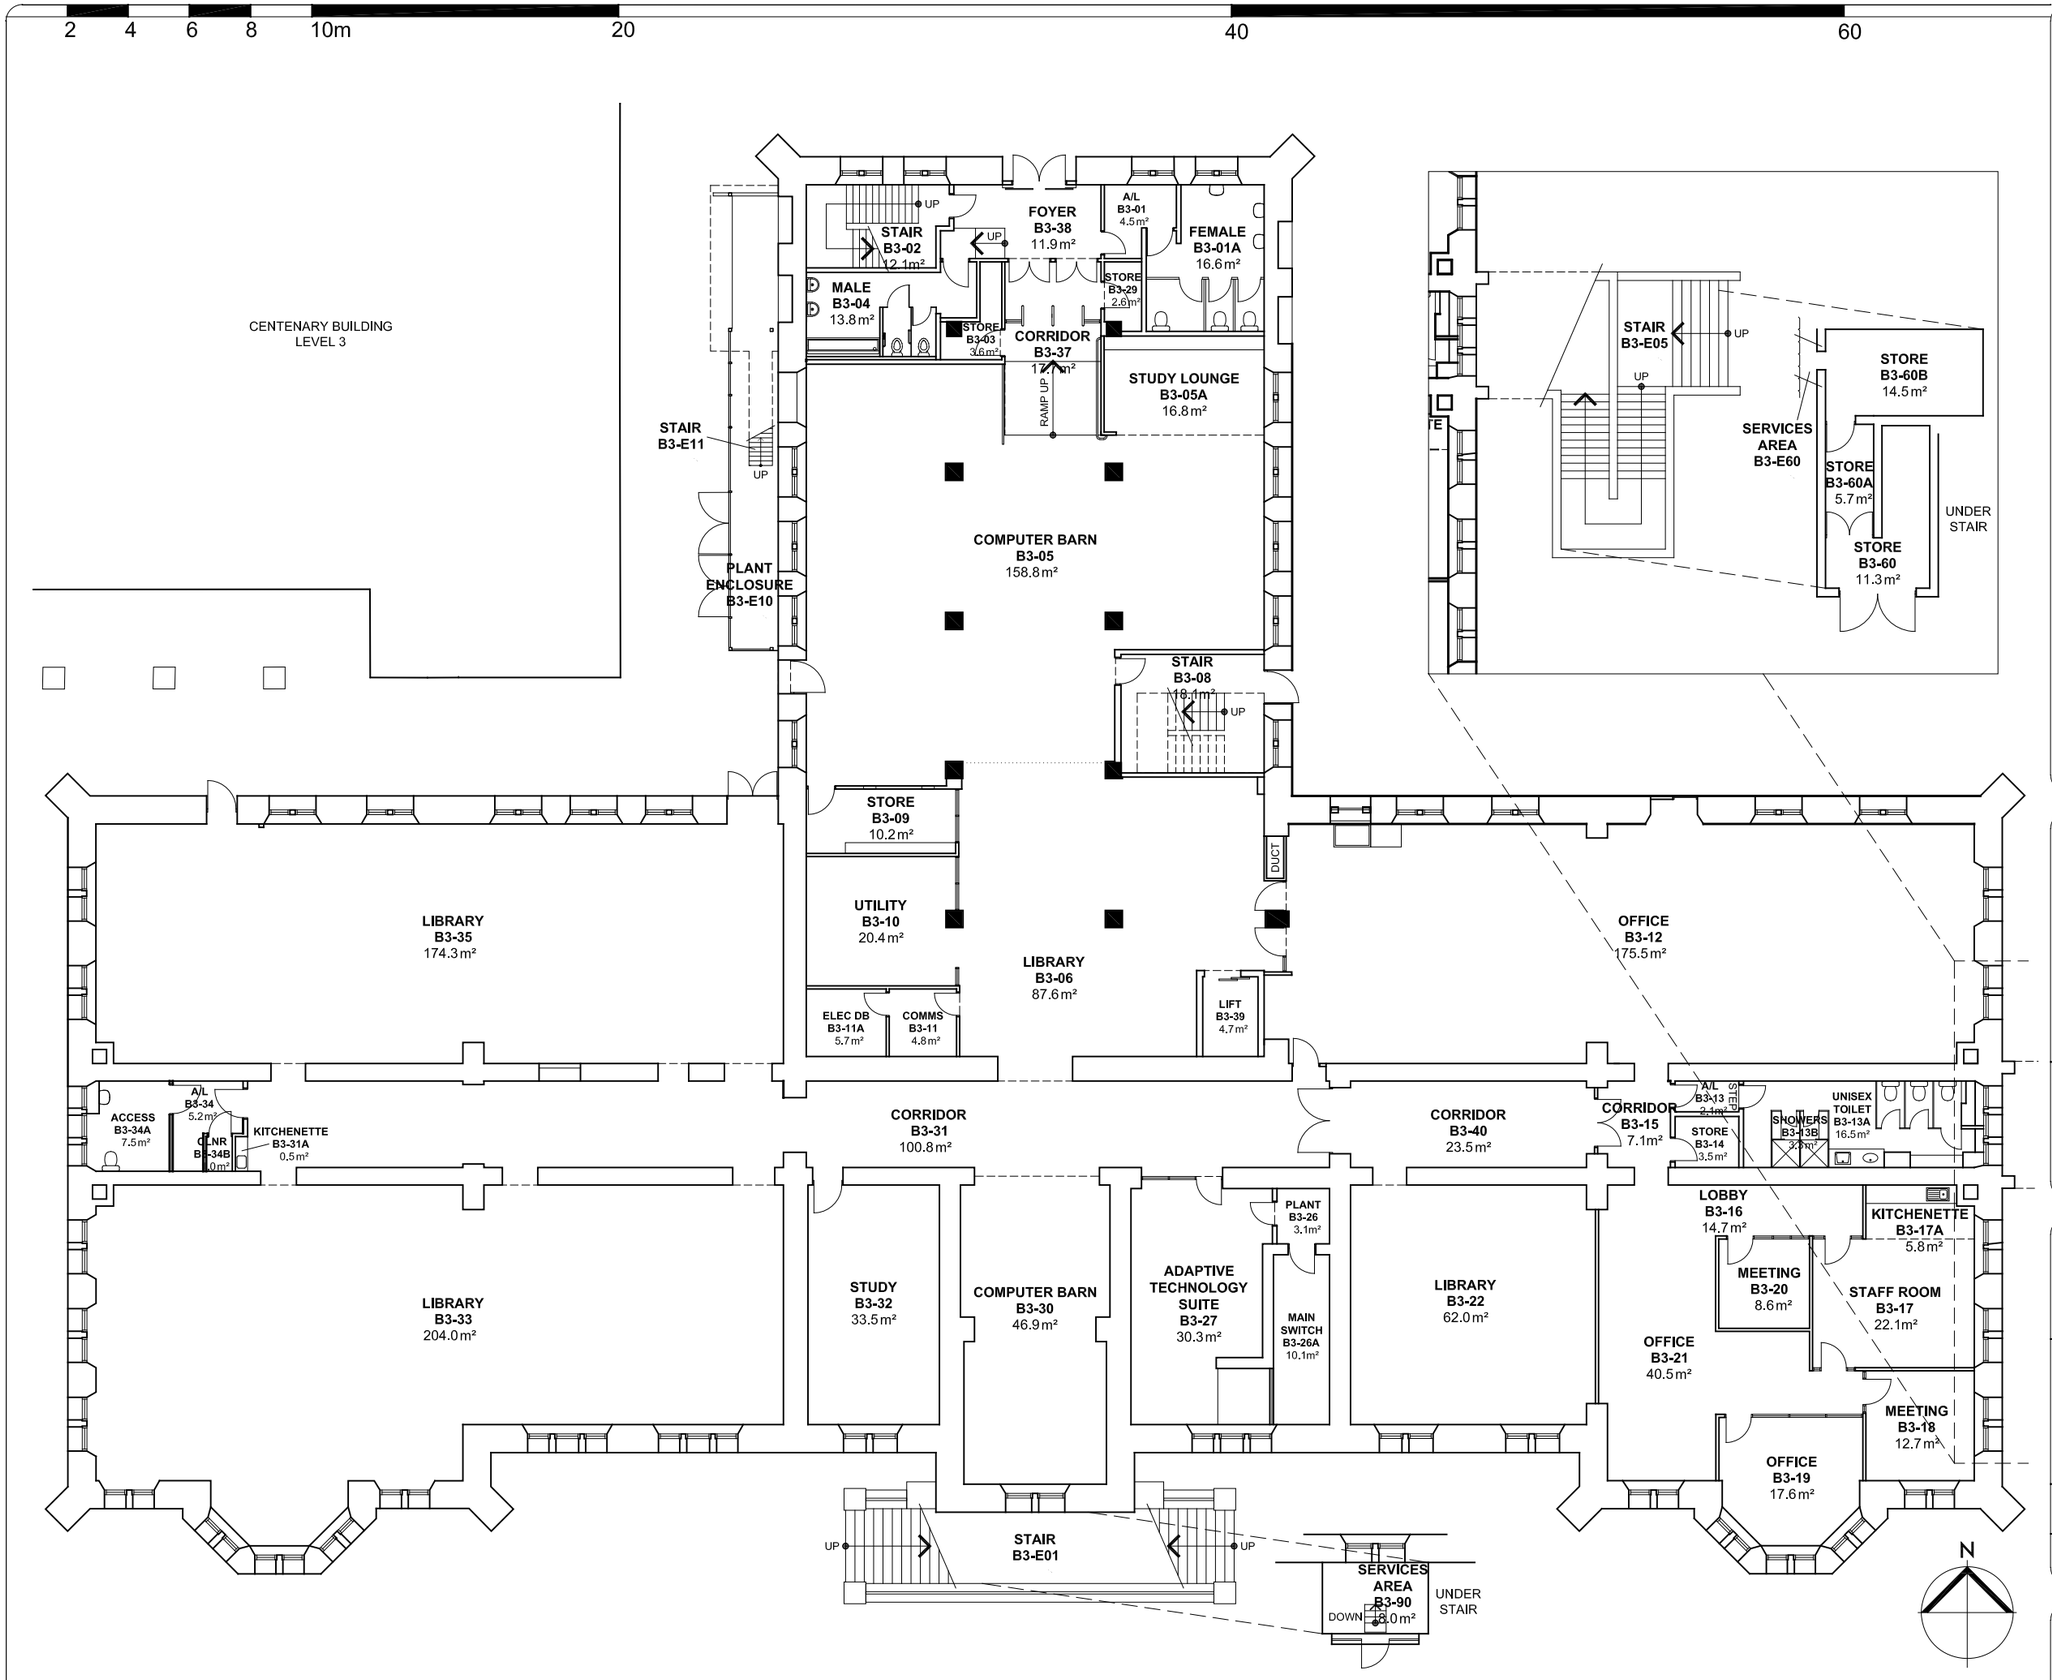

NOTES:
Building Records drawings remain the property of the University of South Australia and must be returned upon request.
These drawings may be inaccurate, and are subject to change without notice. Any errors and/or omissions should be reported to the Facilities Management Unit.

UNIVERSITY OF SOUTH AUSTRALIA

FACILITIES MANAGEMENT UNIT

101 Currie Street, Adelaide. SA 5000

BUILDING RECORDS

CITY EAST CAMPUS

Building
BROOKMAN BUILDING B
LEVEL 3

Scale:	Drawn:
Refer to scale bar	J Hvalica

Last Update:
27/07/2020

Drawing No.:	Revision:
A106PL03 - W	U