2 4 6 8 10m 20 40 60

BUILDING F
LEVEL 2

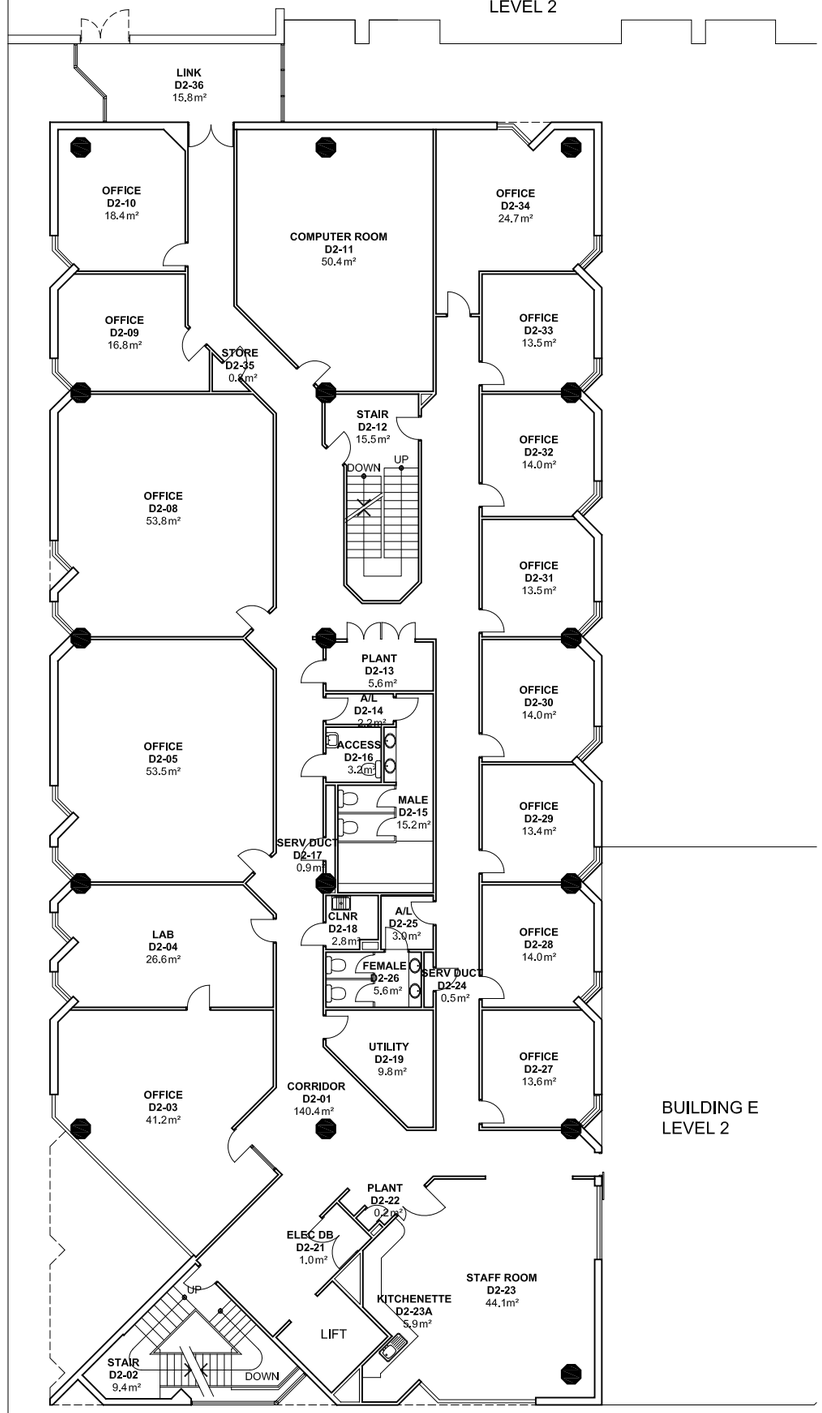

NOTES:
Building Records drawings remain the property of the University of South Australia and must be returned upon request.
These drawings may be inaccurate, and are subject to change without notice. Any errors and/or omissions should be reported to the Facilities Management Unit.

UNIVERSITY OF SOUTH AUSTRALIA

FACILITIES MANAGEMENT UNIT

101 Currie Street,
Adelaide. SA 5000

BUILDING RECORDS

MAWSON LAKES CAMPUS

Building

BUILDING D
LEVEL 2

Scale: Refer to scale bar

Drawn: J Hvalica

Last Update: 03/09/2021

N

Drawing No.: A504PL02 - W

Revision: V