5 10m 25 50 75

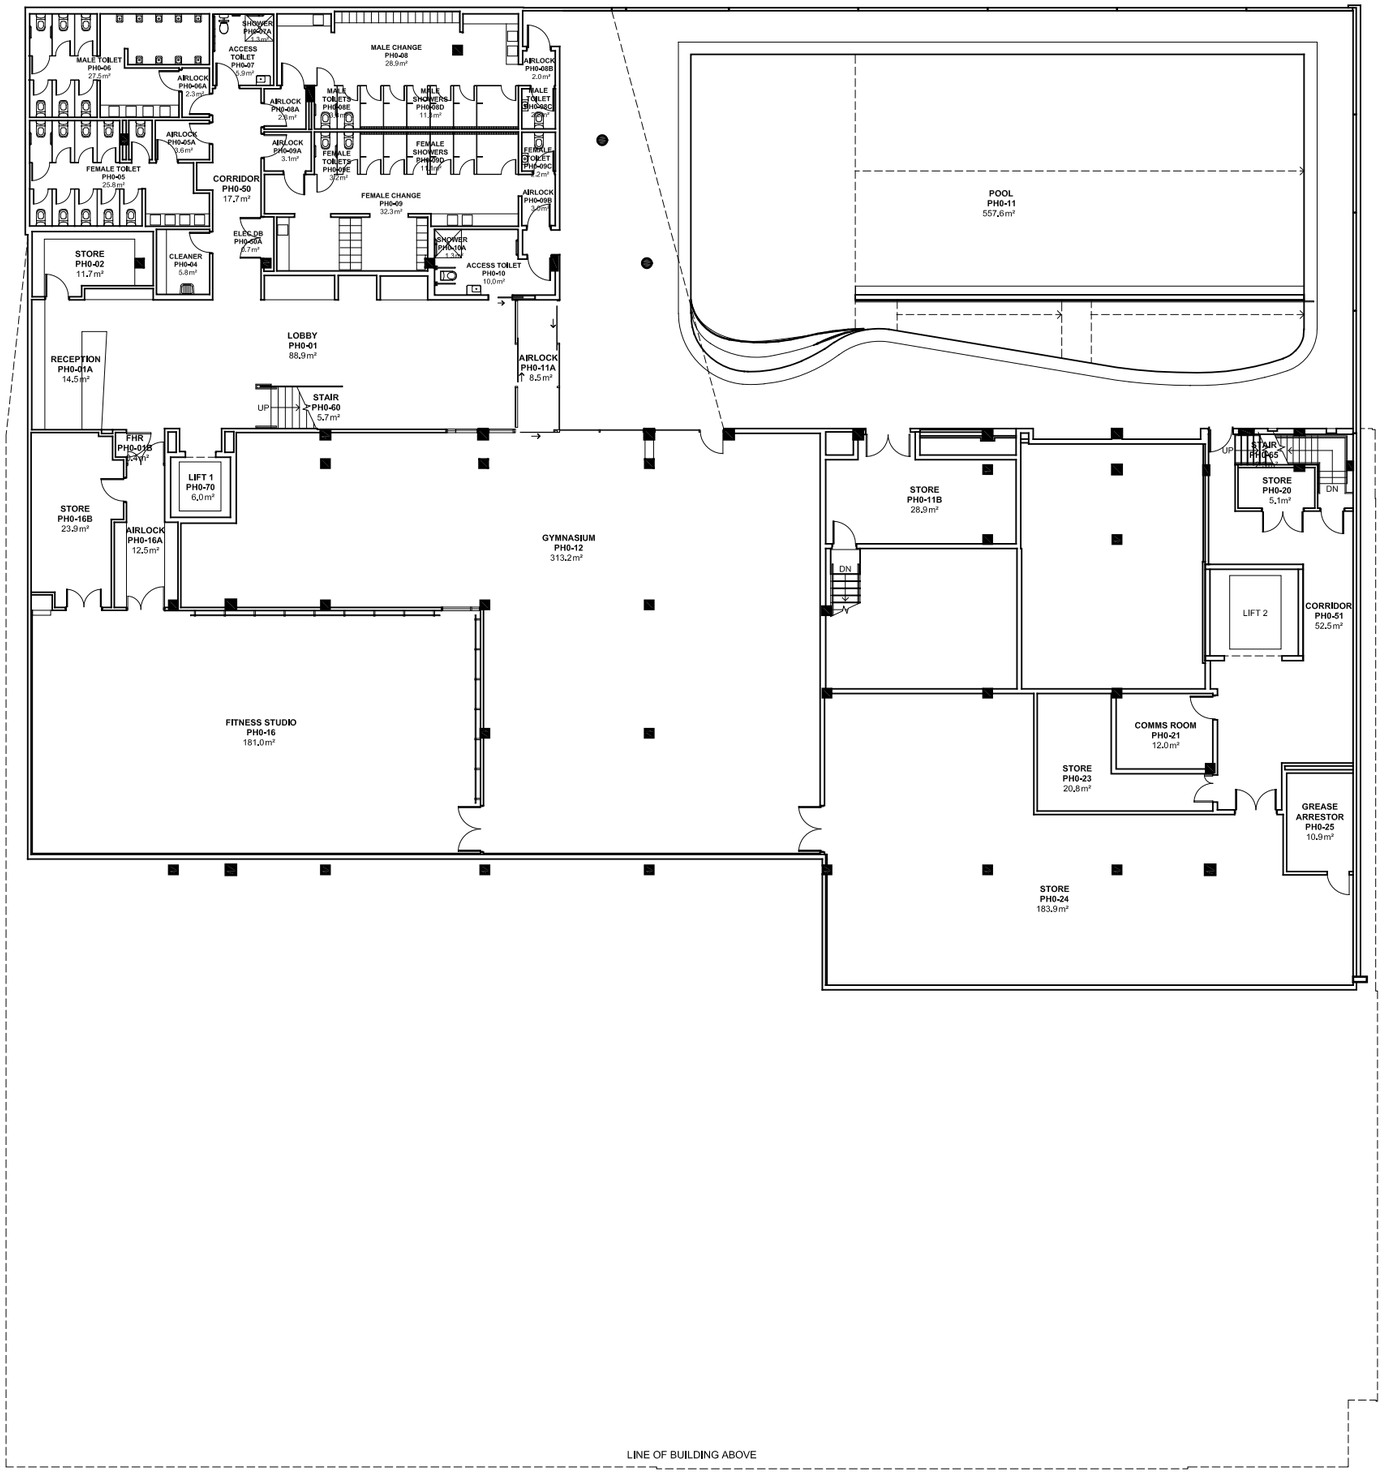

NOTES:
Building Records drawings remain the property of the University of South Australia and must be returned upon request.
These drawings may be inaccurate, and are subject to change without notice. Any errors and/or omissions should be reported to the Facilities Management Unit.

UNIVERSITY OF SOUTH AUSTRALIA

FACILITIES MANAGEMENT UNIT
101 Currie Street,
Adelaide. SA 5000
Phone 8302 2762
Fax 8302 2708

BUILDING RECORDS

CITY WEST CAMPUS

Building
PRIDHAM HALL
BUILDING PH
LEVEL 0 BASEMENT

Scale:	Drawn:
Refer to scale bar	J Hvalica

Last Update:
19/03/2019

N

Drawing No.:	Revision:
A732PL00 - W	B